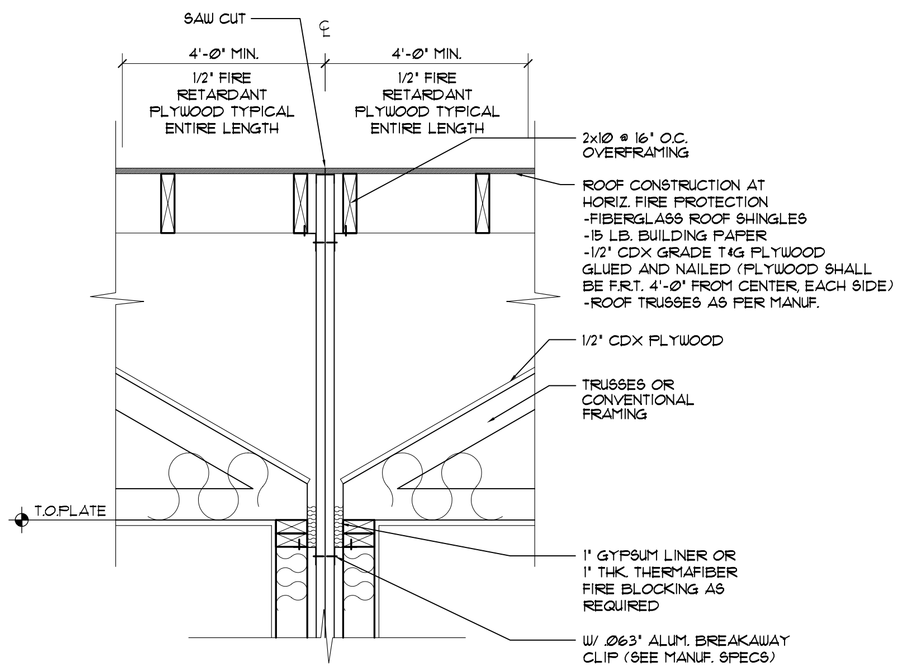

(2) HOUR FIRE WALL AT ROOF/CLG ASSEMBLY

1" = 1'-0"

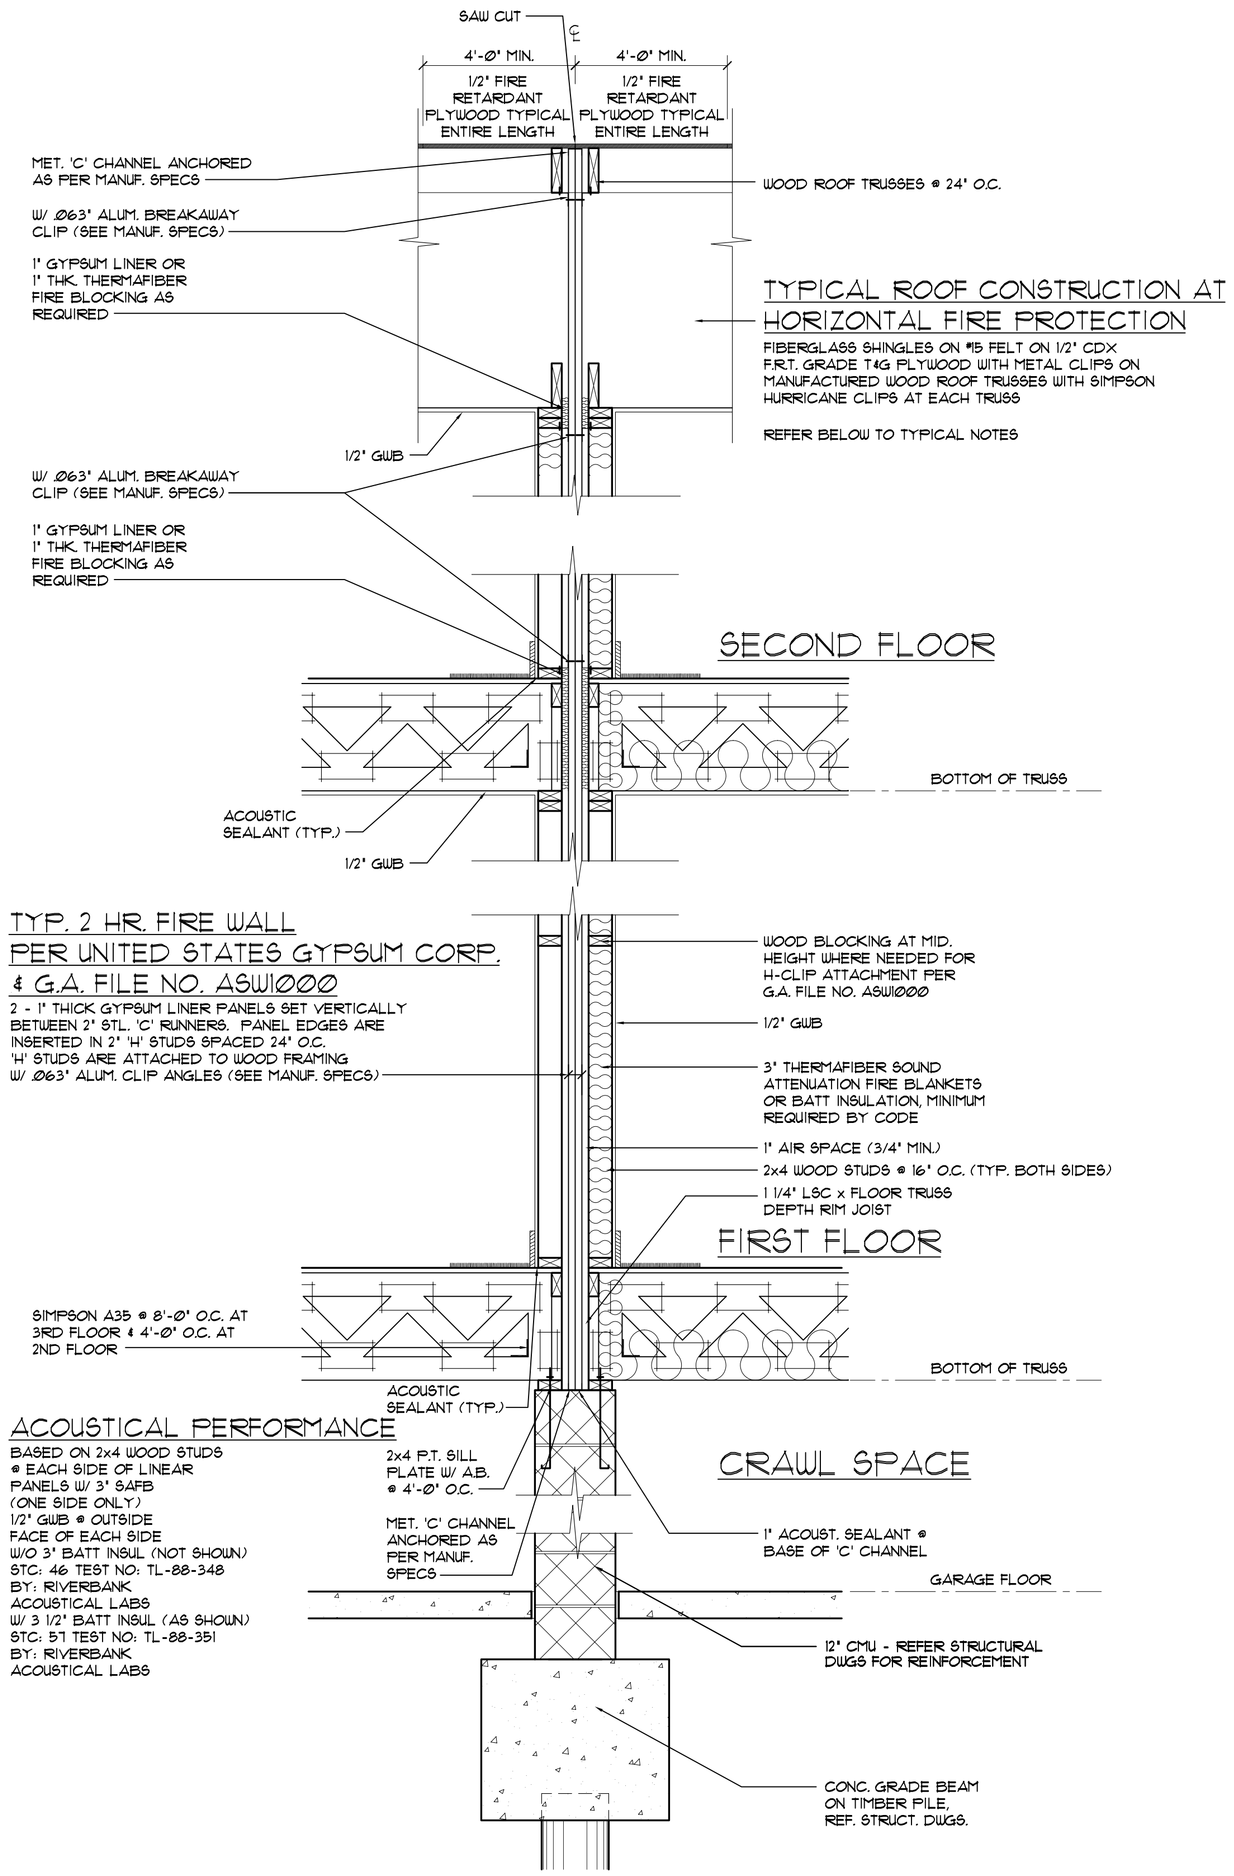

2 A-6 WALL SECTION

3/4" = 1'-0"

WIND RESISTANT FIBERGLASS SHINGLES CONFORM TO CLASS F OF ASTM D3161 TEST METHOD FOR WIND RESISTANCE OF ASPHALT SHINGLES

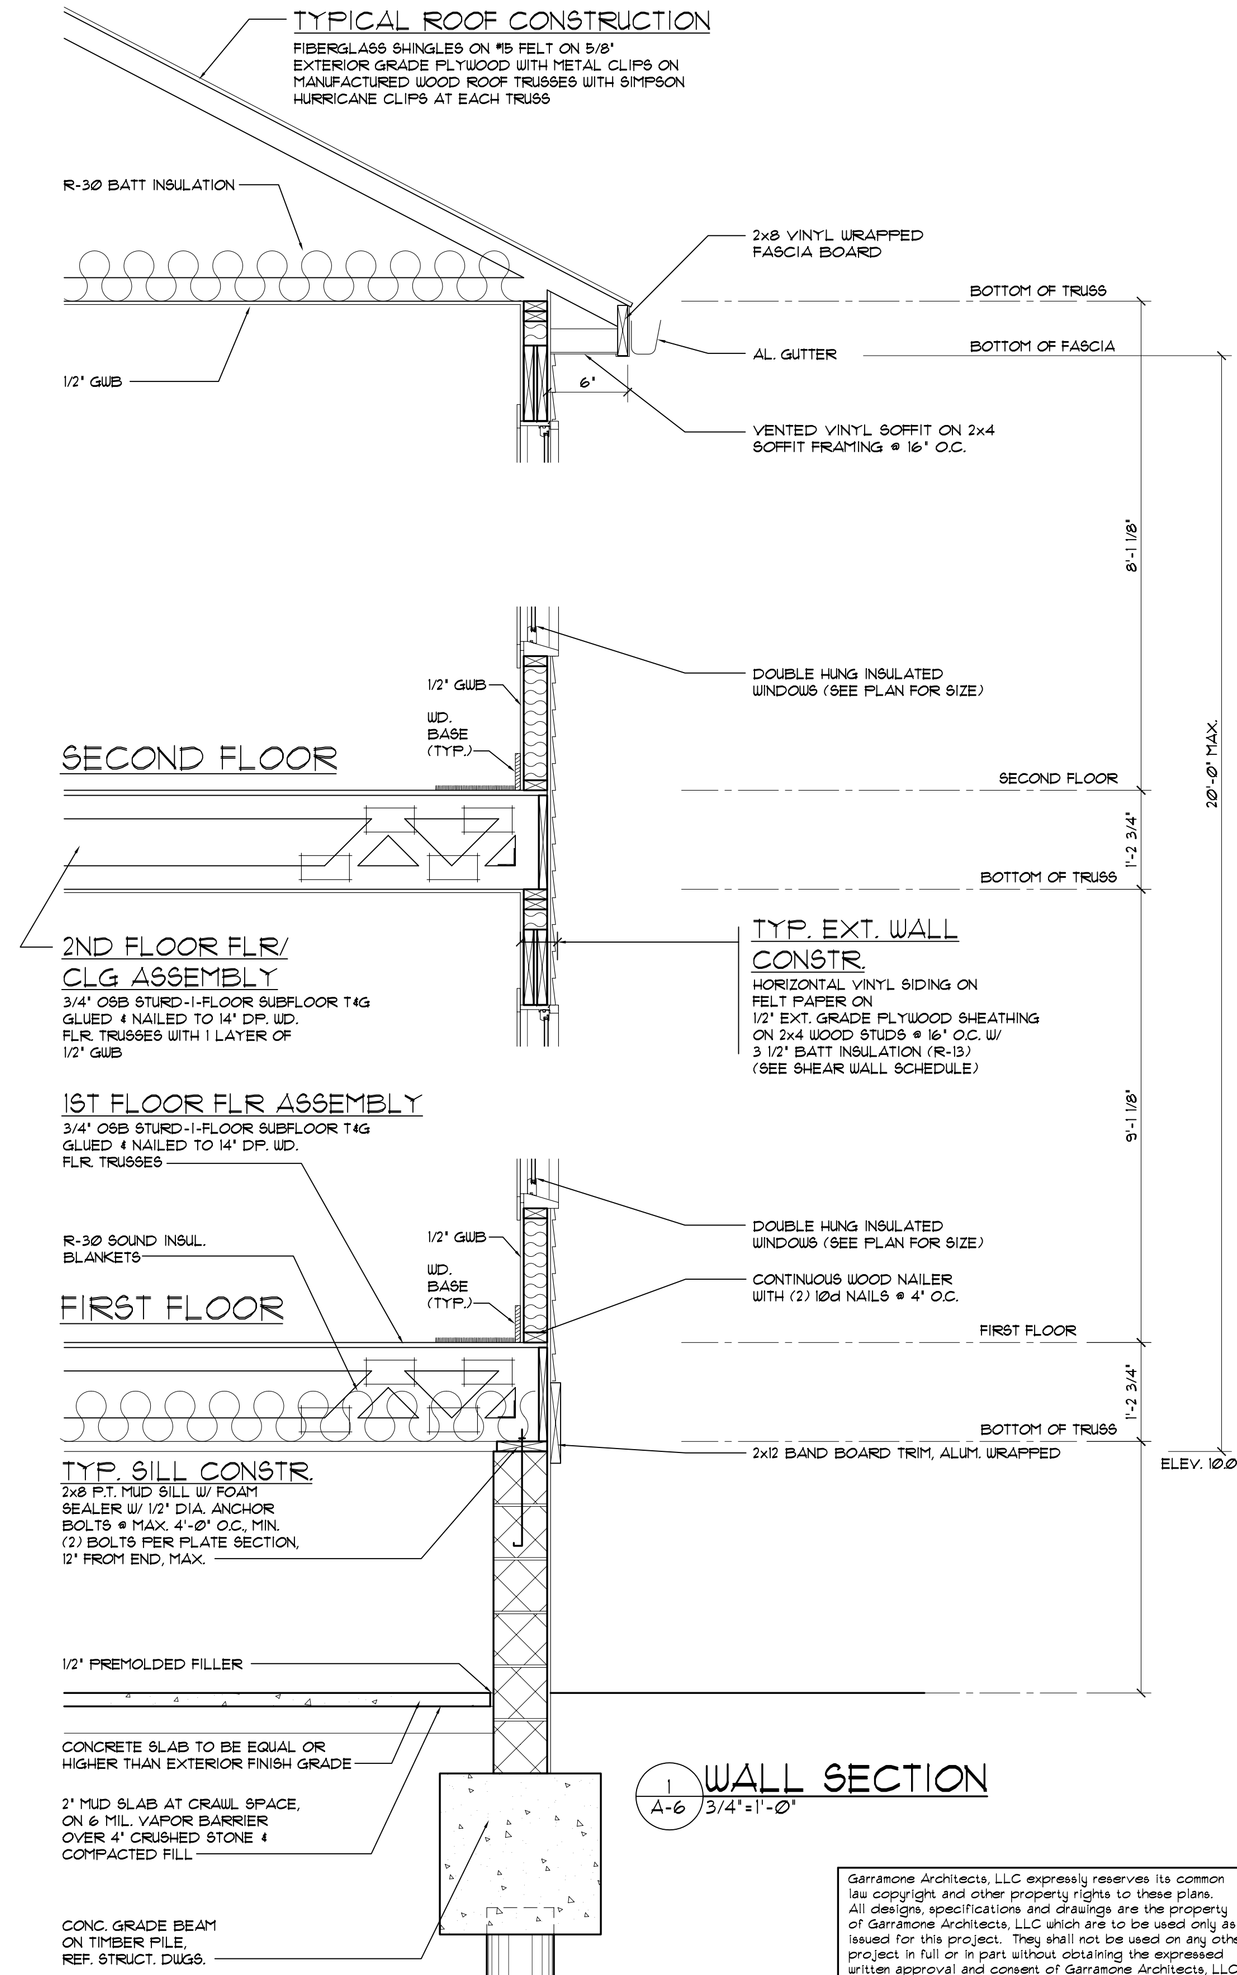

1 A-6 WALL SECTION

3/4" = 1'-0"

Garramone Architects, LLC expressly reserves its common law copyright and other property rights to these plans. All designs, specifications and drawings are the property of Garramone Architects, LLC which are to be used only as issued for this project. They shall not be used on any other project in full or in part without obtaining the expressed written approval and consent of Garramone Architects, LLC. These documents shall not be transferred to any unauthorized third party without the same consent.

GARRAMONE ARCHITECTS, LLC
ARCHITECTS / PLANNERS
JG
51 GASKO ROAD
MAYS LANDING, NJ 08330
(609) 476-2977
(609) 476-4425 (FAX)

PROPOSED TWO FAMILY DWELLING
FOR
M. W. MITCHELL, INC.
108 E. RAMBLER AVE. WILDWOOD CREST, N.J.

NO.	DATE	REVISIONS

DESIGNED JG	SEAL
DRAWN BY RP	
CHECKED JG	
APPROVED JG	JOSEPH GARRAMONE, R.A. N.J. AI 08919

SHEET TITLE
WALL SECTION, DETAILS

DATE: 6/19/08	SHEET NO. A-6
PROJ. NO.: 0814	
SCALE: AS NOTED	